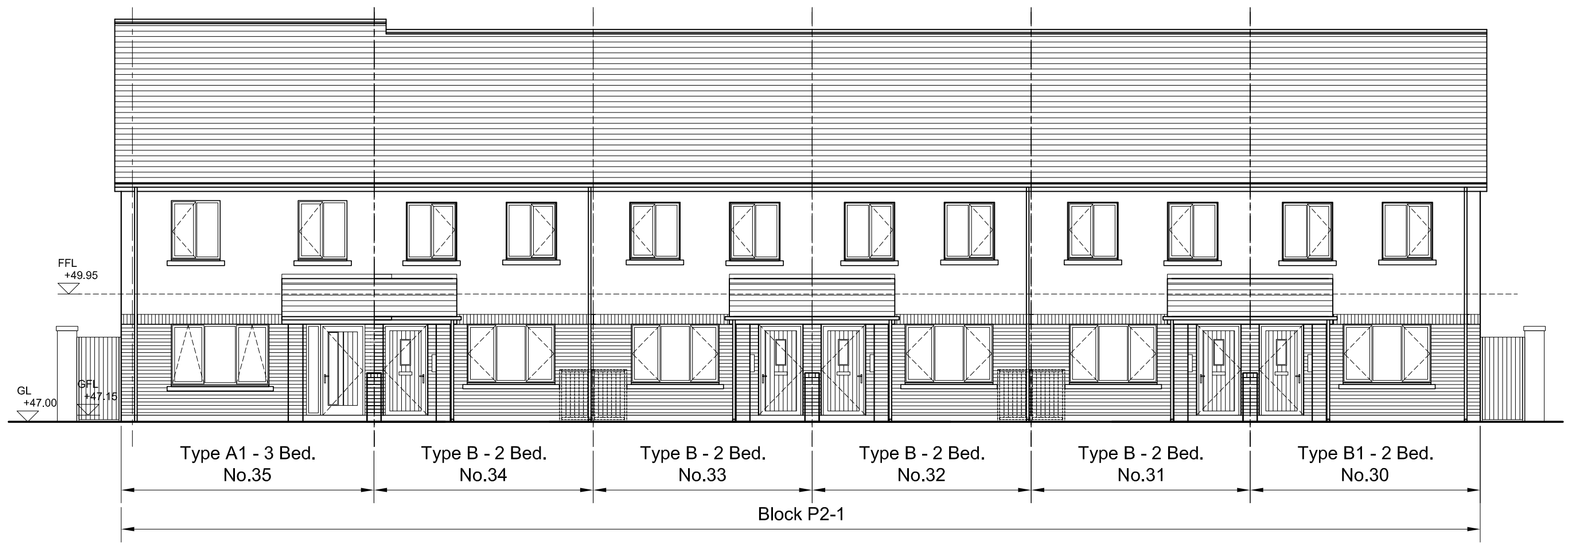

1 Block P2-1 - Proposed Front Elevation
SCALE: 1:100

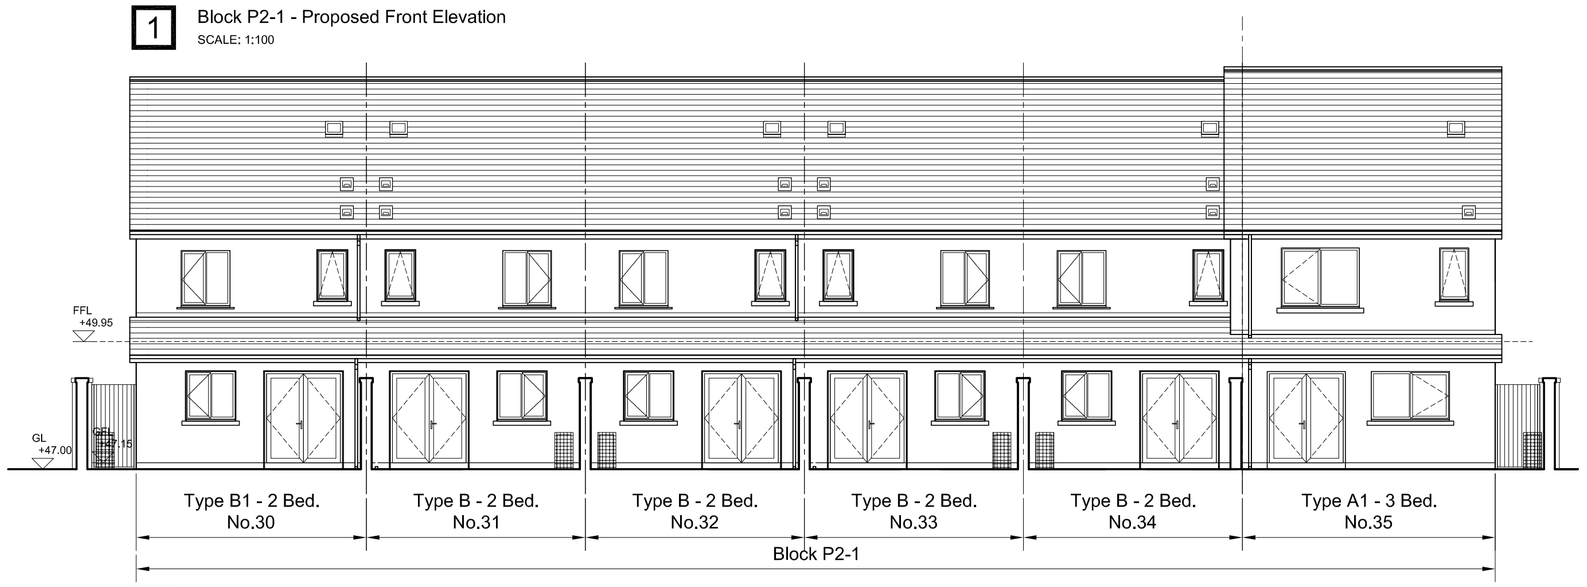

2 Block P2-1 - Proposed Rear Elevation
SCALE: 1:100

5 Block P2-3 - Proposed Front Elevation
SCALE: 1:100

6 Block P2-3 - Proposed Rear Elevation
SCALE: 1:100

3 Block P2-2 - Proposed Front Elevation
SCALE: 1:100

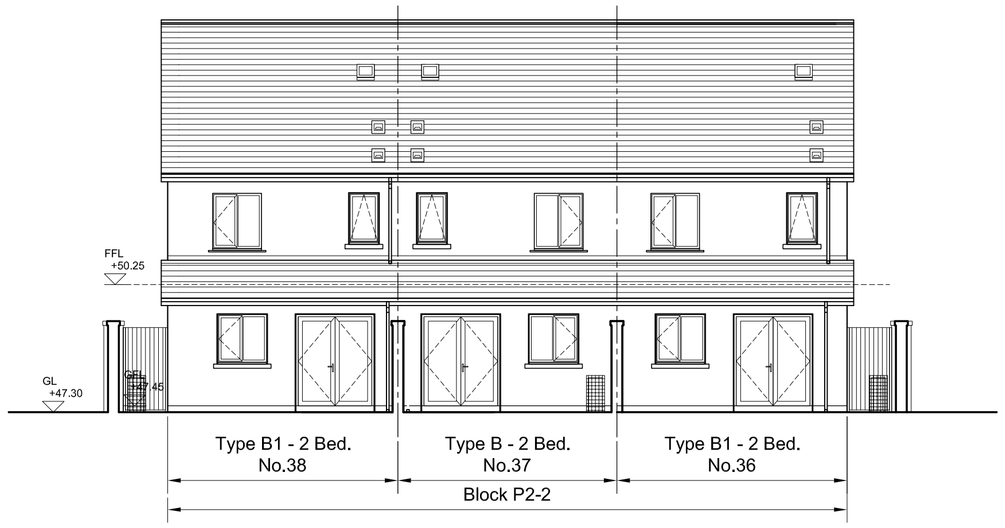

4 Block P2-2 - Proposed Rear Elevation
SCALE: 1:100

GENERAL NOTES

THIS DRAWING HAS BEEN PREPARED FOR THE FOLLOWING PURPOSES ONLY:

PLANNING - Part 8 Application

IT SHOULD NOT BE USED, NOR INFORMATION CONTAINED THEREIN BE RELIED UPON, FOR ANY OTHER PURPOSE WHATSOEVER.

ALL DRAWINGS TO BE READ IN CONJUNCTION WITH ALL OTHER CONSULTANTS DRAWINGS ARCHITECTS TO BE INFORMED IMMEDIATELY OF ANY DISCREPANCIES BEFORE WORK PROCEEDS

DIMENSIONS

FIGURED DIMENSIONS ONLY TO BE TAKEN FROM THIS DRAWING.

ALL DIMENSIONS TO BE CHECKED ON SITE.

ARCHITECTS TO BE INFORMED IMMEDIATELY OF ANY DISCREPANCIES BEFORE WORK PROCEEDS.

© COPYRIGHT

THIS DRAWING AND ANY DESIGN HEREON IS COPYRIGHT OF DEATON LYSAGHT ARCHITECTS AND MUST NOT BE REPRODUCED IN WHOLE OR IN PART WITHOUT THEIR EXPRESS WRITTEN CONSENT.

SPECIFICATIONS

REVISIONS:

NO:	REVISION:	DATE:

DRAWING TITLE:
Proposed Block Elevations
Blocks P2-1, P2-2 & P2-3

PROJECT:
Proposed Social Housing Development at Delany Park, Meadowvale, Wexford Road, Arklow, Co. Wicklow
Phases 2 & 3

CLIENT:
WICKLOW COUNTY COUNCIL

SCALE:	DATE:	REV:
1:100	August 2017	A
DRAWING NO:	DRAWN BY: / CHECKED BY:	PAGE:
1648-P8-201	BD / JD	A1

KEY PLAN

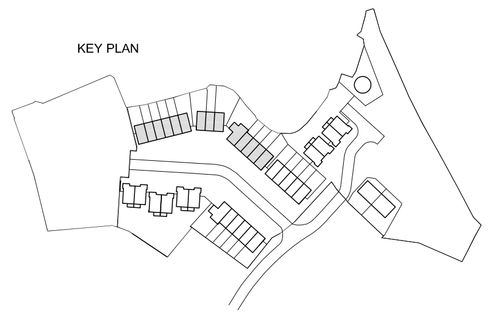

DEATON LYSAGHT ARCHITECTS
44 SOUTH RICHMOND ST.
DUBLIN 2, IRELAND.
TEL: +353 1 4754960
FAX. +353 1 4754961
E-MAIL: mail@dlarch.ie
Deaton Lysaght Architects