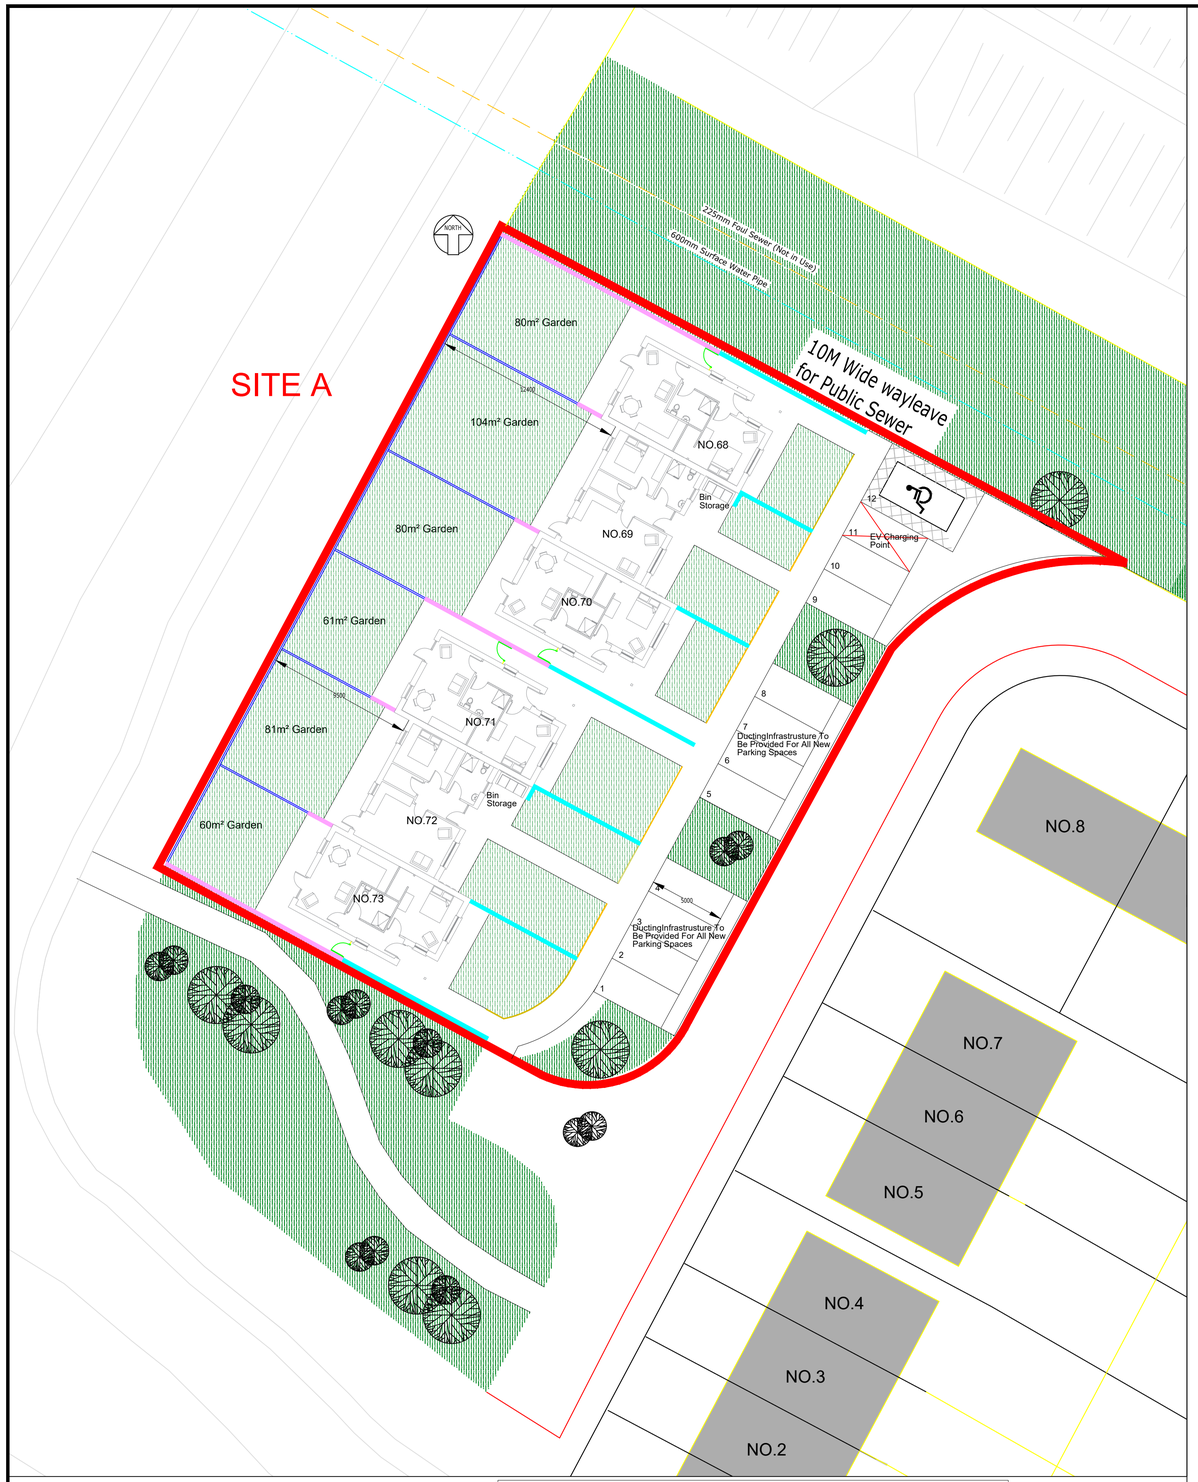

SCALE 1:200 @A1 SCALE 1:400 @A3
SITE OUTLINED IN RED IS 0.1565Ha.

SITE BOUNDARY OUTLINED IN RED
AREA = 0.1565Ha.

BOUNDARY TREATMENT:

- 2.1m High Block Wall Capped & Plastered Both Sides.
- 2.1m High Concrete Post & Rail Fence.
- 1.2m High Block Wall Capped & Plastered Both Sides.
- 1.2m High Metal Railing.

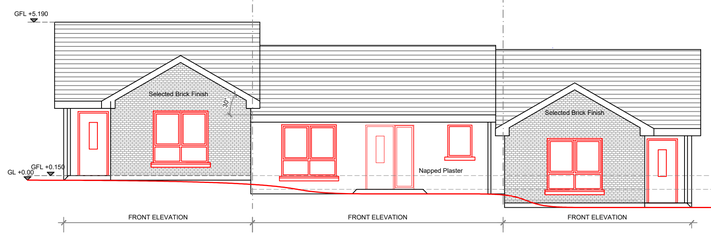

1 BED Terrace
FRONT (EAST) ELEVATION

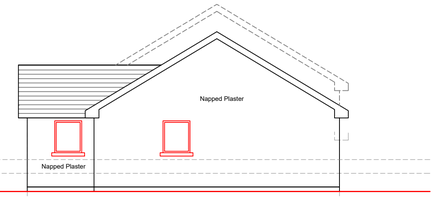

1 BED Terrace
SOUTH ELEVATION

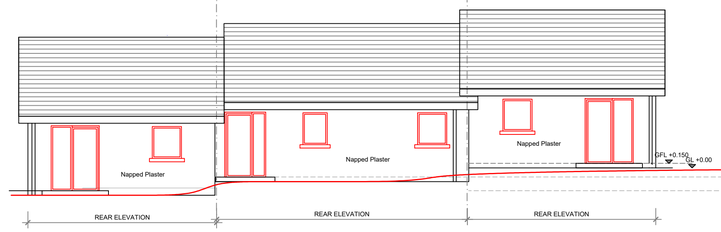

1 BED Terrace
REAR (WEST) ELEVATION

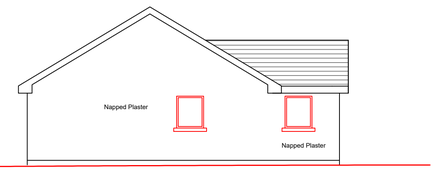

1 BED Terrace
NORTH ELEVATION

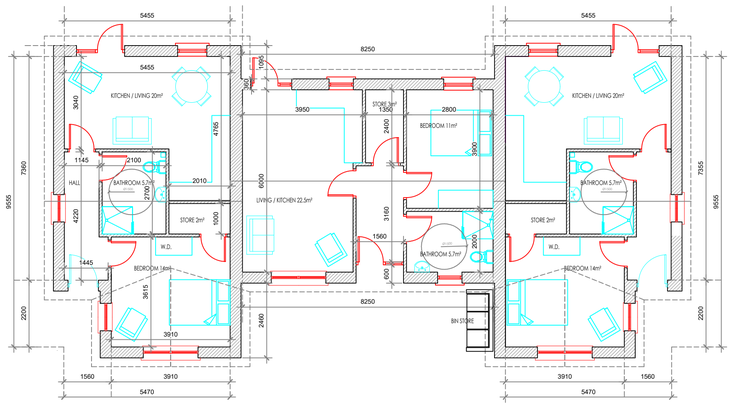

1 BED Terrace
GROUND FLOOR PLAN

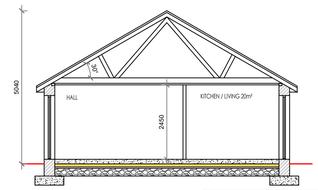

TYPICAL SECTION

END OF TERRACE - 1BED:	Act	Target
Floor Area:	48m²	44m²
Living:	15m²	
Kitchen:	5.5m²	
Agg Living:	20m²	23m²
Bedroom:	14m²	11m²
Storage:	3m²	2m²

MID TERRACE - 1BED:		
Floor Area:	49m²	44m²
Living:	13m²	
Kitchen:	9m²	
Agg Living:	22.5m²	23m²
Bedroom:	11m²	11m²
Storage:	3m²	2m²

SCALE 1:100 @ A1
SCALE 1:200 @A3

REV:	DATE:	DRN BY:	DESCRIPTION

REVISIONS:

WICKLOW COUNTY COUNCIL

HOUSING CONSTRUCTION
COUNTY BUILDINGS
WICKLOW

TEL:0404 - 20100
FAX 0404 - 67792
www.wicklow.ie

JOB: Proposed Housing At Merrymeeting View, Rathnew (Site A)

TITLE: Site Plan, Floor Plan, Elevation And Section (One Bedroom Terrace)

SCALE: As Shown	Date: MAR 23
DWG NO: MMV - P8 - 001	Drawn CD
SHEET SIZE A1	Checked EH
STATUS: PART 8	REV

DO NOT SCALE – USE FIGURED DIMENSION ONLY – ALL DIMENSIONS TO BE CHECKED ON SITE – ORIGINAL SIZE – A1