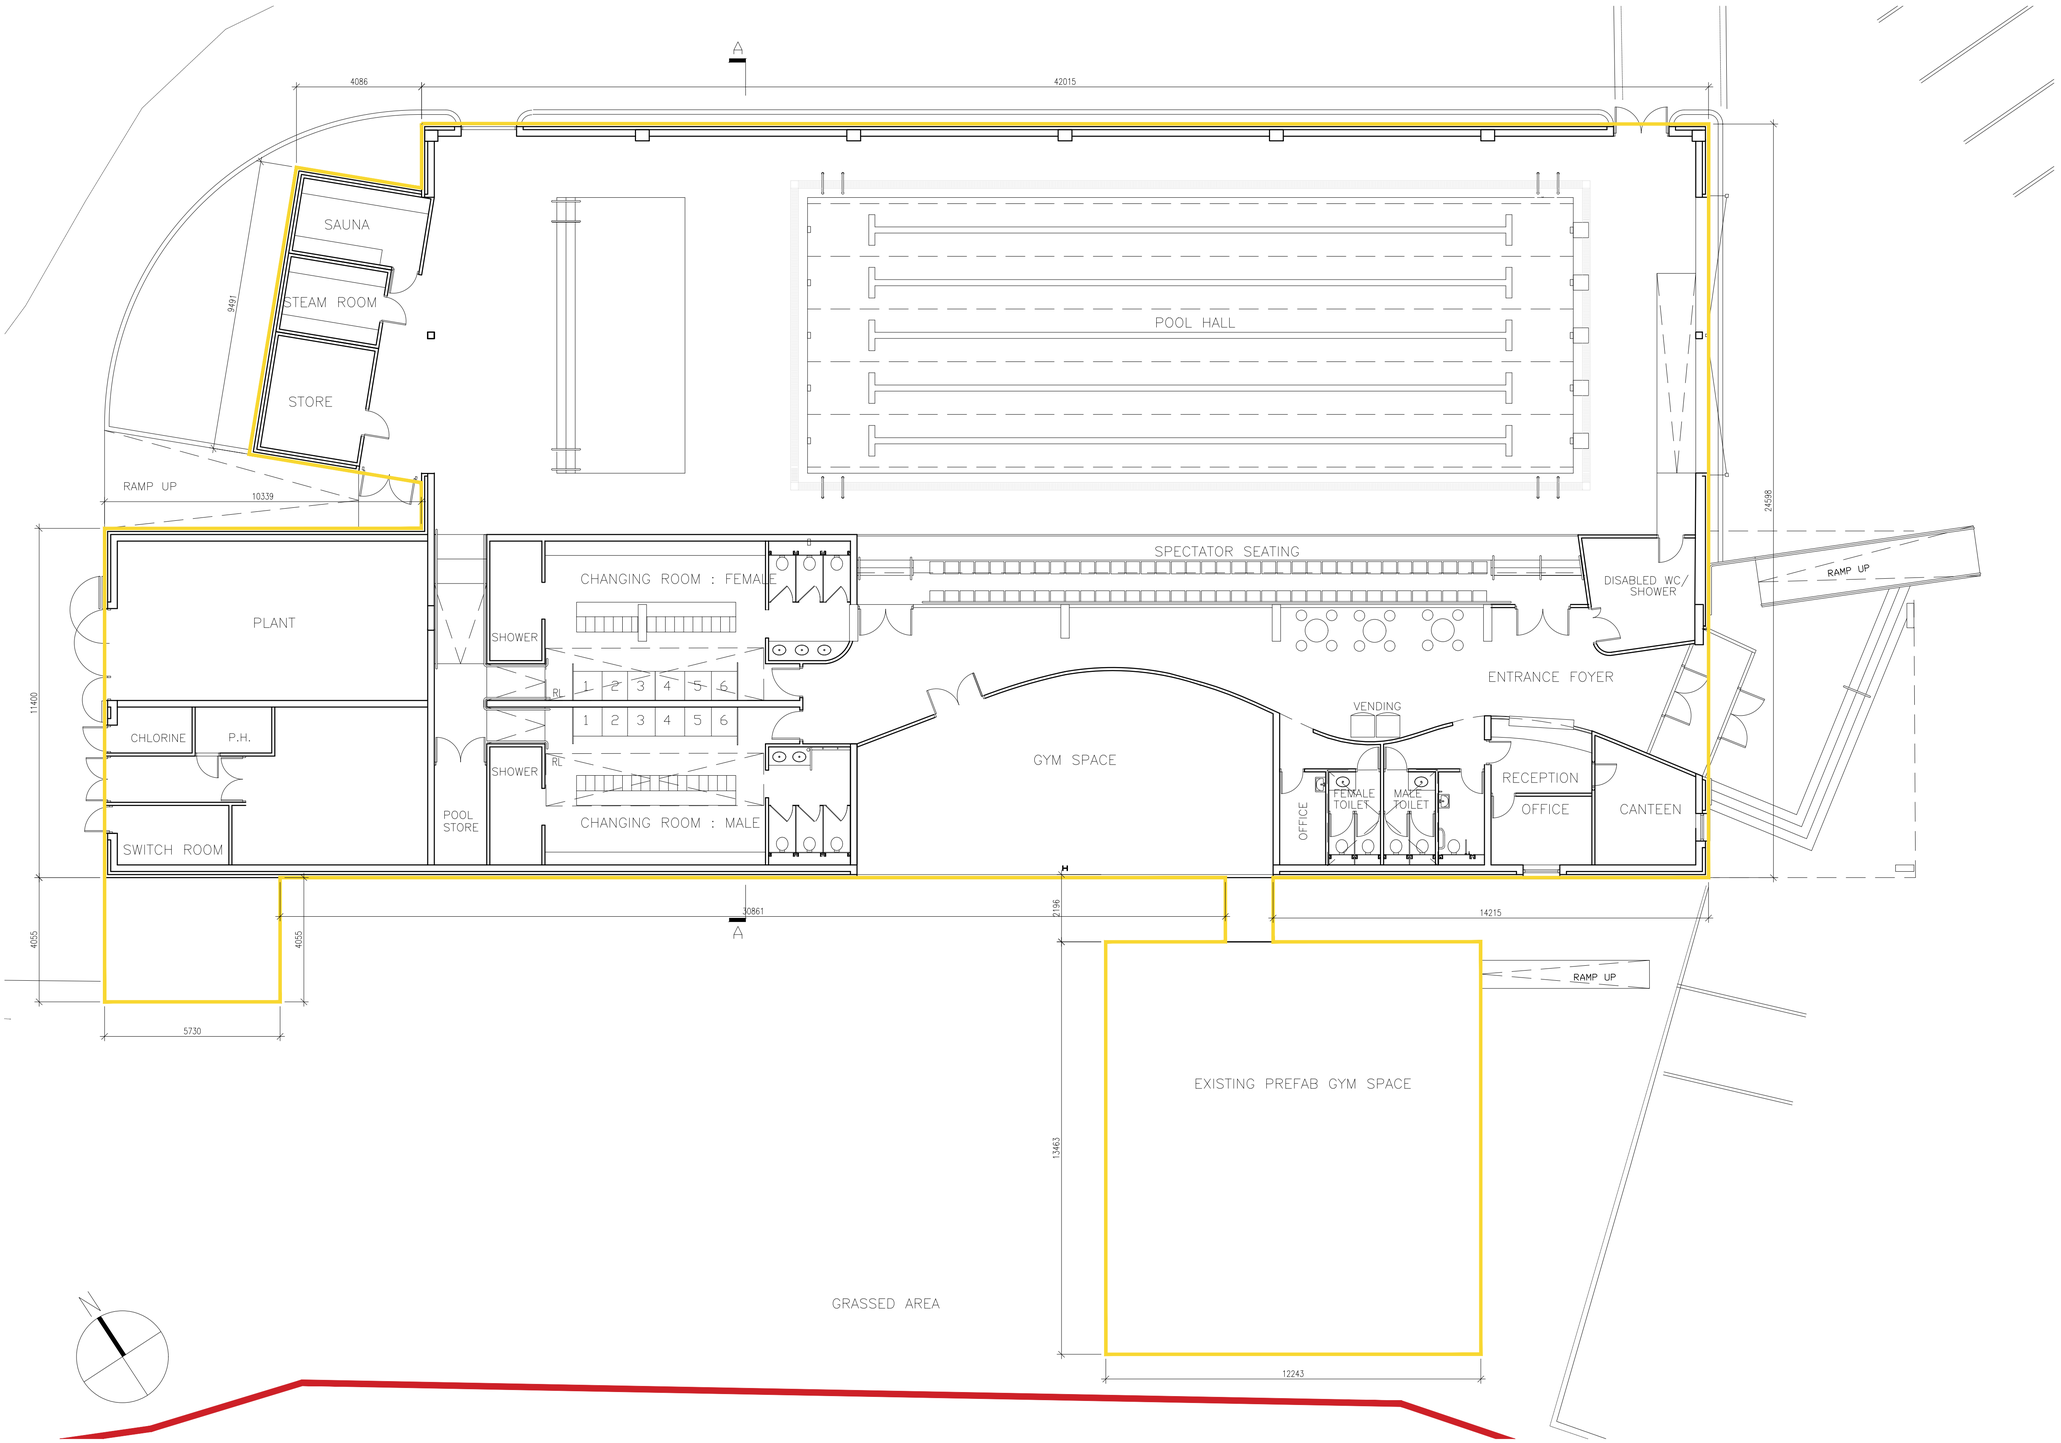

FLOOR PLAN AS EXISTING

1:100

NOTES

PLANNING

This drawing has been produced for Planning purposes only. This drawing is not to be used for pricing. This drawing is not for Construction. Do not scale from this drawing. Figured dimensions only to be taken from this drawing. All dimensions must be checked on site prior to construction, demolition or manufacturing. All dimensions in millimetres unless otherwise stated. Drawings to read in conjunction with all project documentation. This drawing must not be reproduced in whole or part without written consent. © Demesne Architects Limited. All Rights Reserved.

SITE BOUNDARY

EXISTING BUILDINGS

REV	DATE	DESCRIPTION	BY

PROJECT

Wicklow Swimming Pool, Station Road, Bollarney North, Wicklow,

CLIENT

WICKLOW COUNTY COUNCIL

..

DRAWING

FLOOR PLAN AS EXISTING

DRAWN BY LBD
CHECKED BY SS
APPROVED BY ..

PROJECT NO. 5644 SUITABILITY **PLANNING** STATUS **PART 8**

SCALE 1;100 SHEET A1 DATE 29.01.2024

DRAWING NO. (01) 003 REVISION ..

demesne

Architects + Interior Designers

Demesne Architects + Interior Designers
Desmond House, Main Street
Maynooth, Co. Kildare, W23 Y8X6

T: +353 (0)1 610 6900
E: info@demesne-architects.ie
W: www.demesne-architects.ie

DRAWING TEMPLATE DR-03 REV.0 - 01/06/2023