job:	FIRE STATION REFURBISHMENT AND EXTENSION
site:	DUNLAVIN, CO. WICKLOW
client:	WICKLOW COUNTY FIRE AND RESCUE SERVICE
drawing:	EXISTING CONTIGUOUS ELEVATIONS

job no:	2211 9-DL
drg no:	PA_01-04
date:	APRIL 2023
scale:	VARIES @ A1
revision no:	

42 dawson street
dublin 2
t: + 353 1 6711 770
f: + 353 1 6711 779
e: mail@node.ie
w: www.node.ie

REV	STA	NOTES	DATE	BY

notes:

EXISTING CONTIGUOUS ELEVATIONS

CONTIGUOUS ELEVATION D-D SCALE 1:200

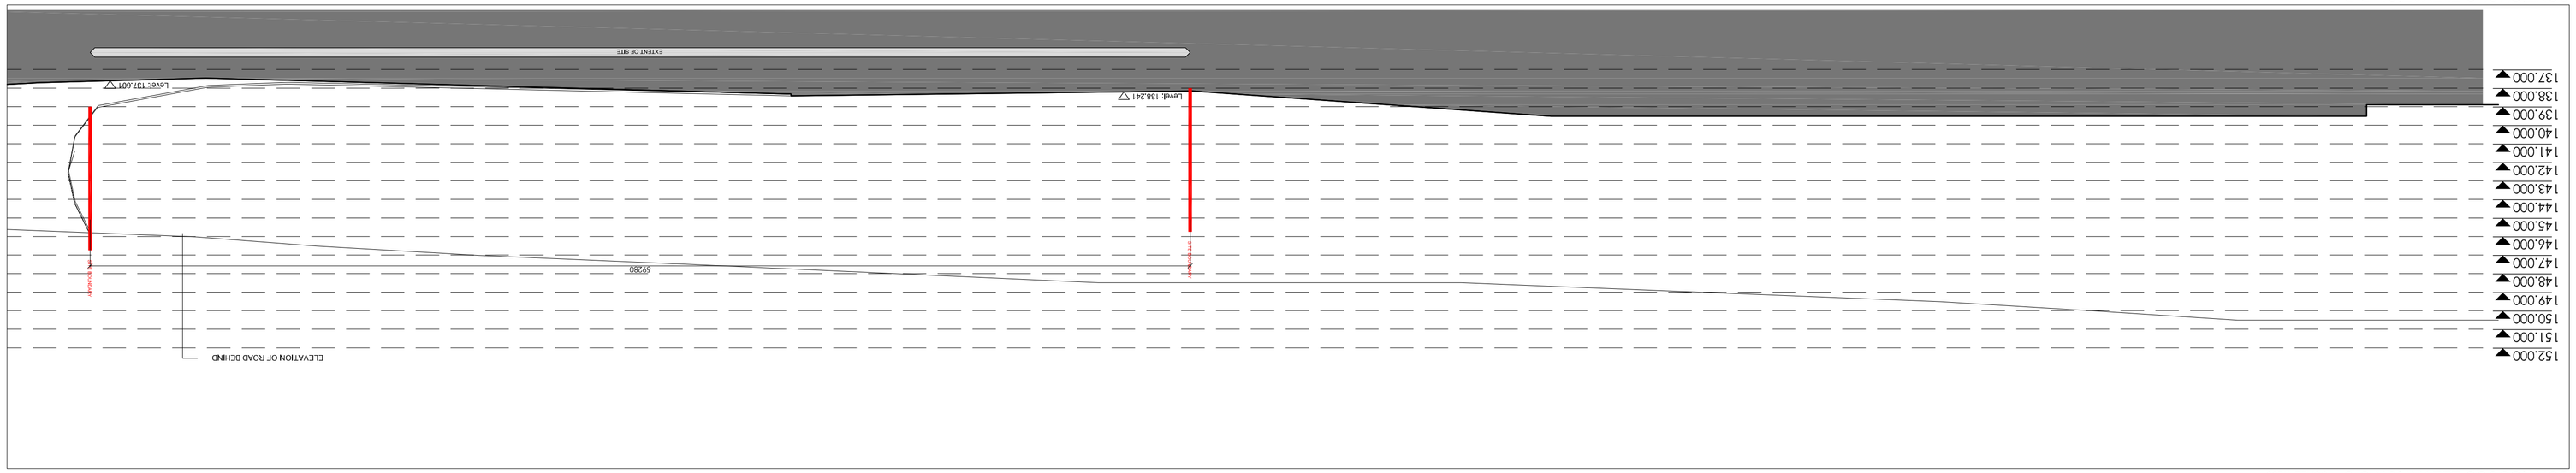

CONTIGUOUS ELEVATION C-C SCALE 1:200

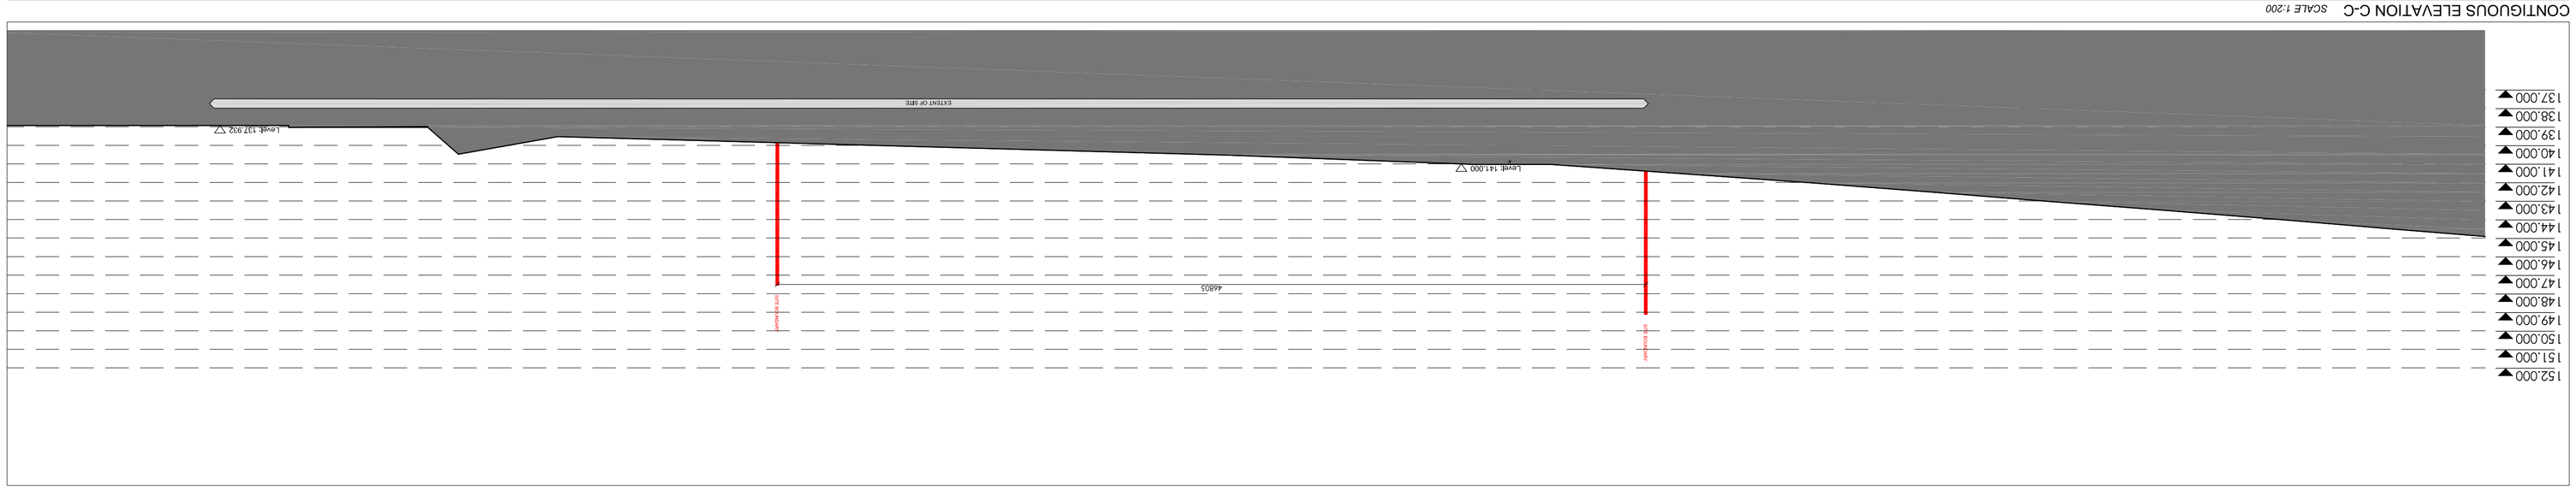

CONTIGUOUS ELEVATION B-B SCALE 1:200

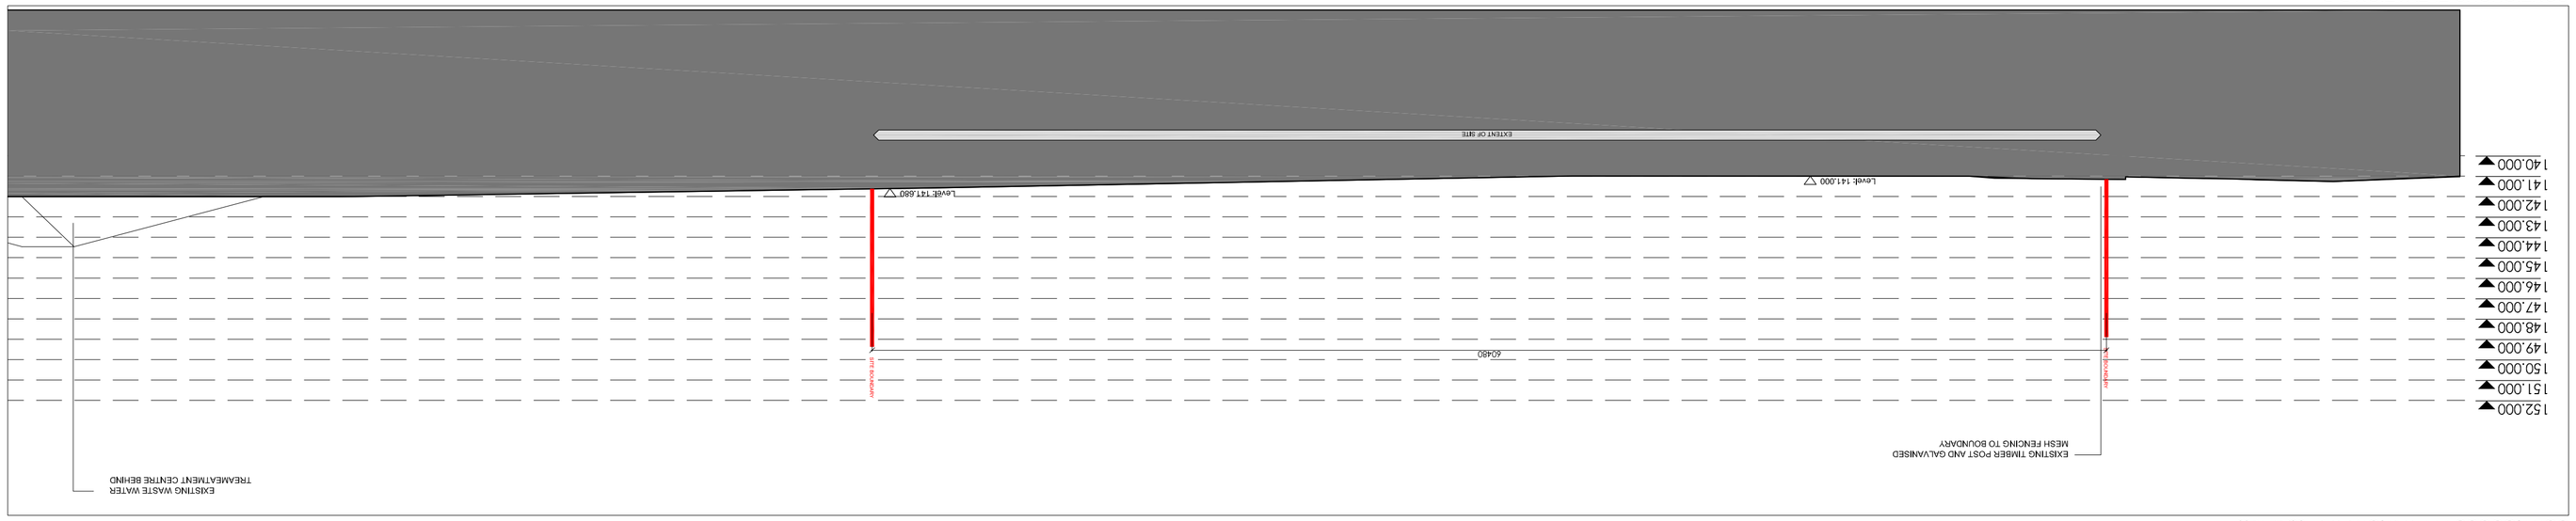

CONTIGUOUS ELEVATION A-A SCALE 1:200

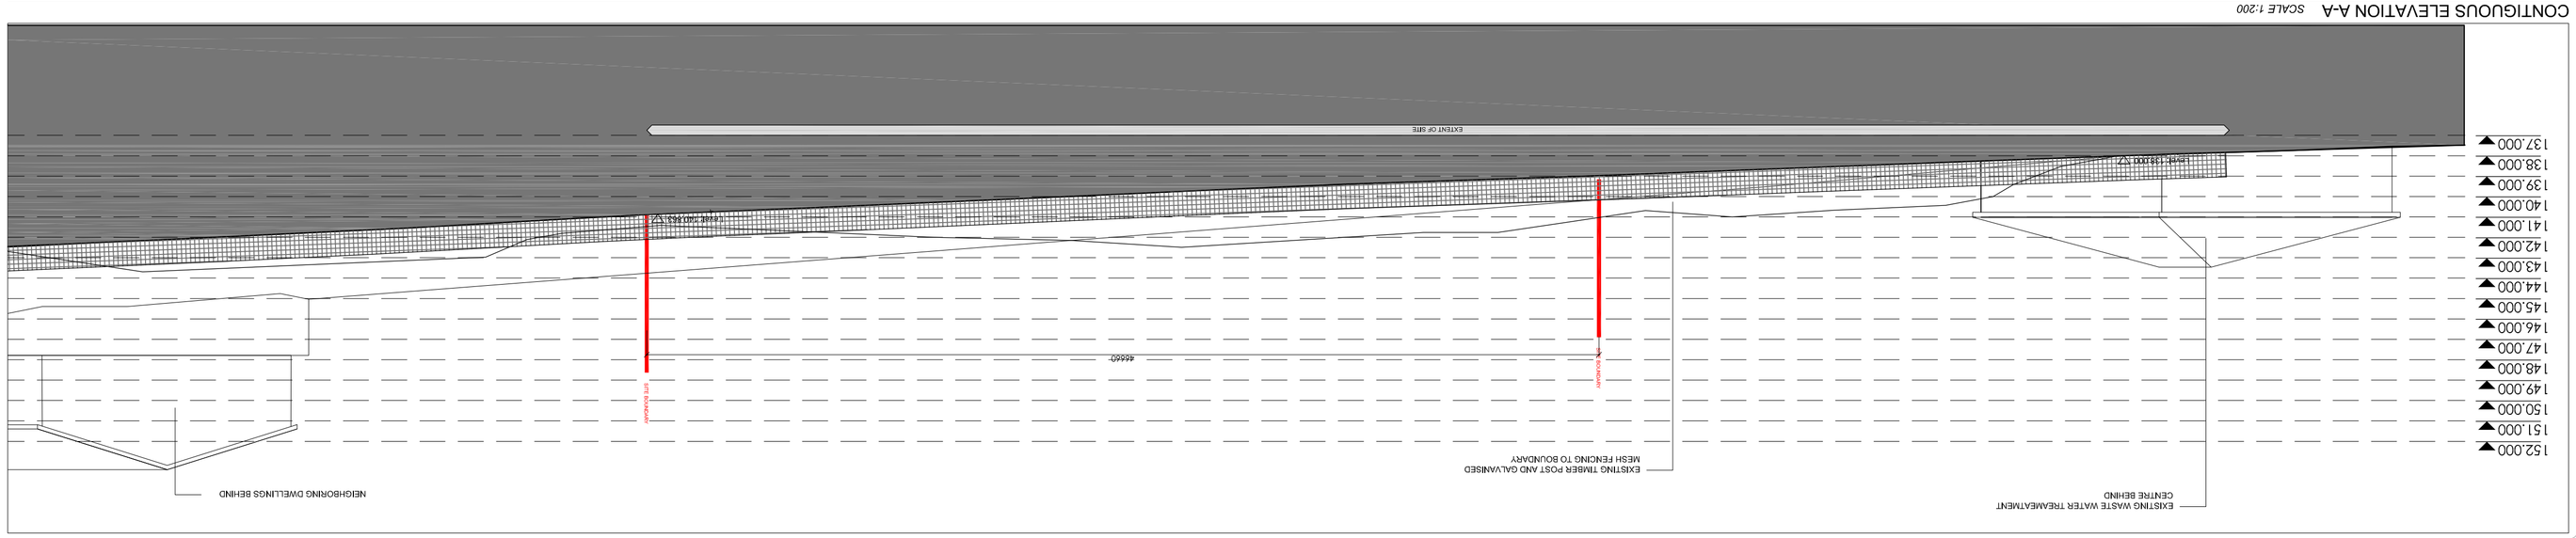

KEY PLAN SCALE 1:1000

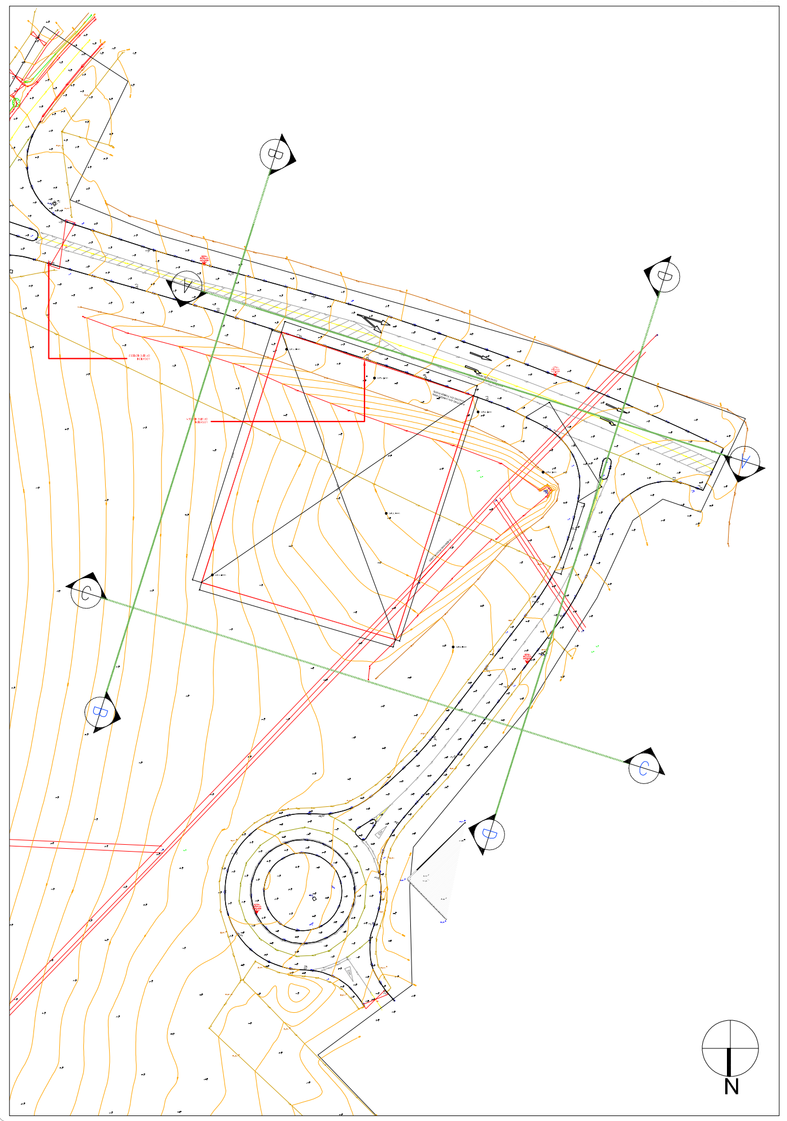

APPLICATION UNDER PART 8 OF THE PLANNING & DEVELOPMENT REGULATIONS 2001-2007