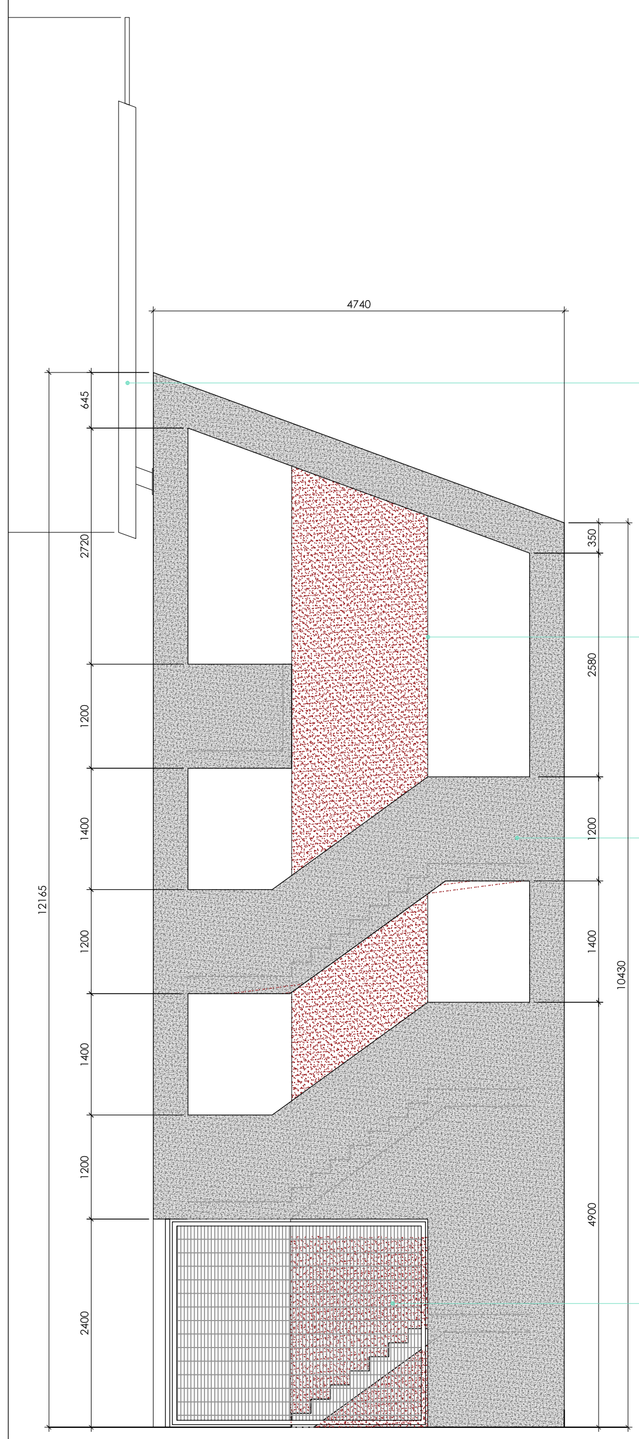

PROPOSED NORTH WEST ELEVATION

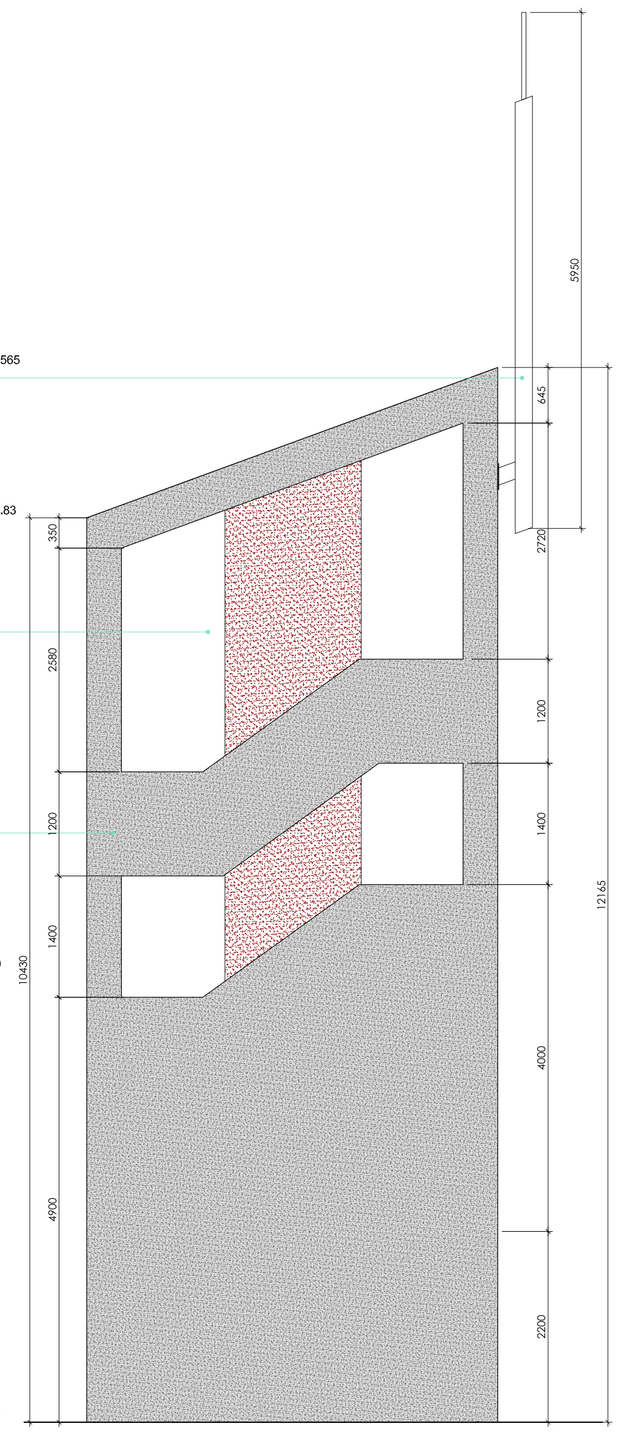

PROPOSED SOUTH EAST ELEVATION

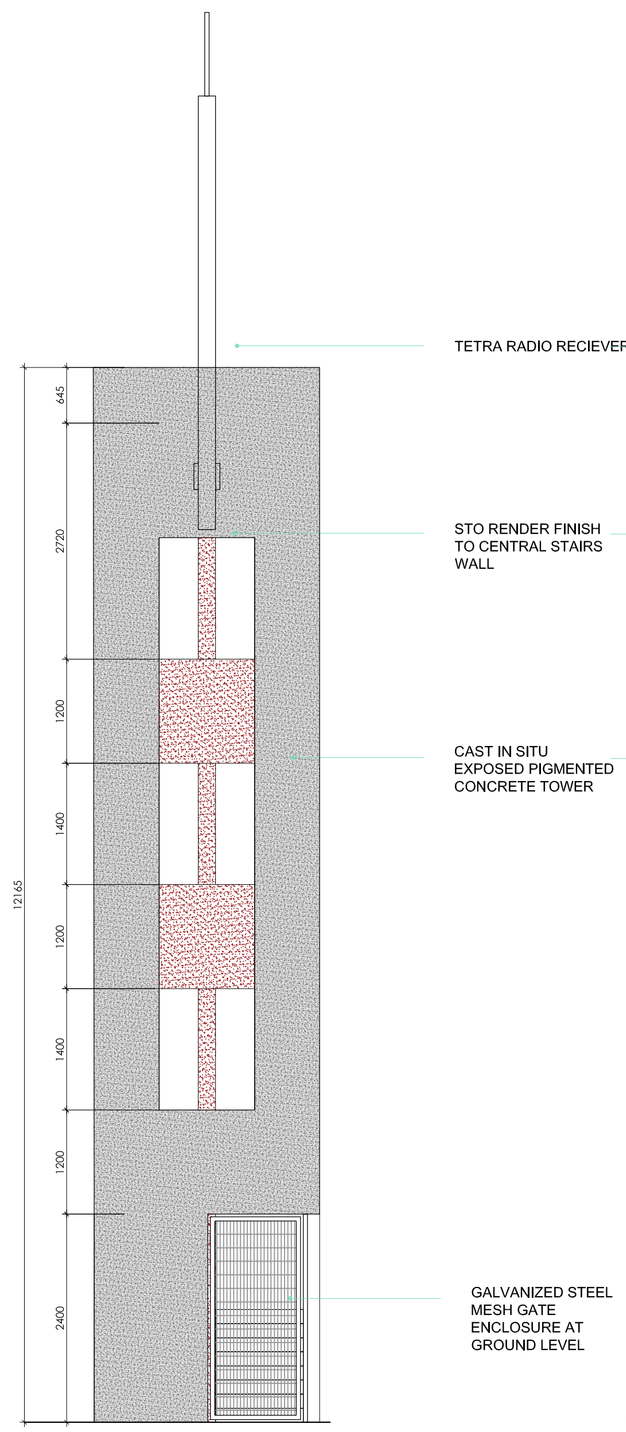

PROPOSED NORTH EAST ELEVATION

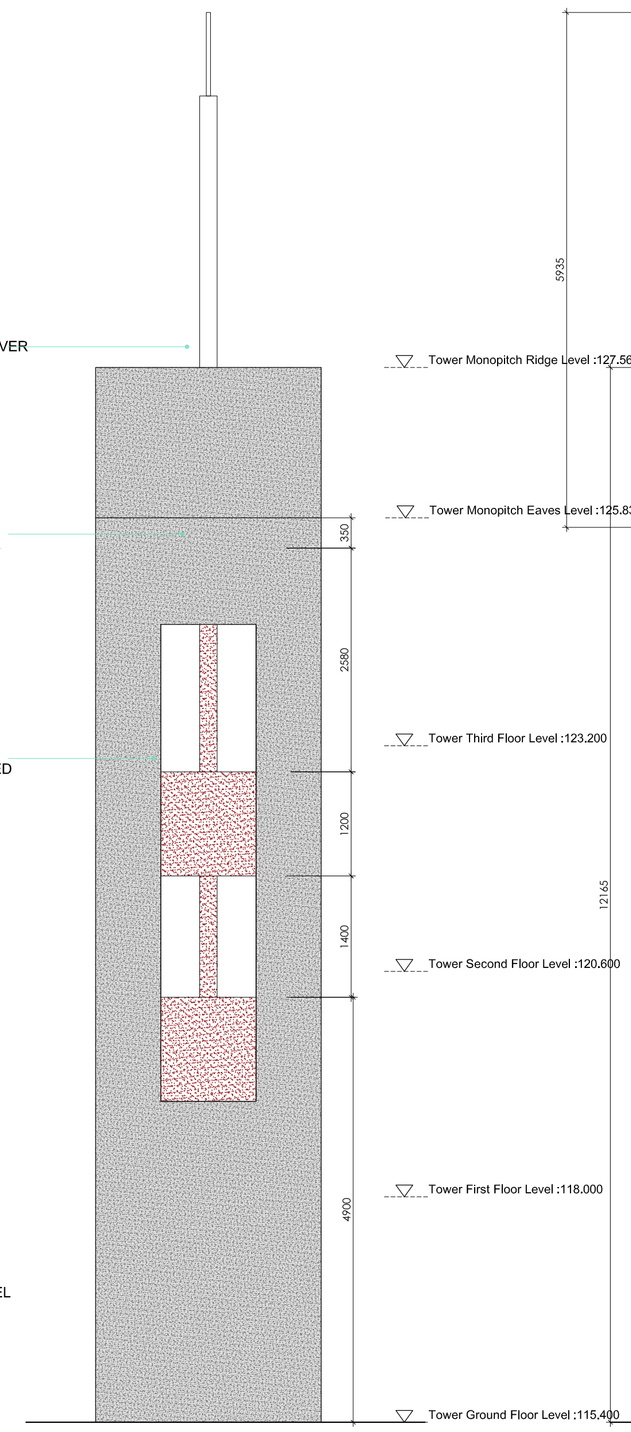

PROPOSED SOUTH WEST ELEVATION

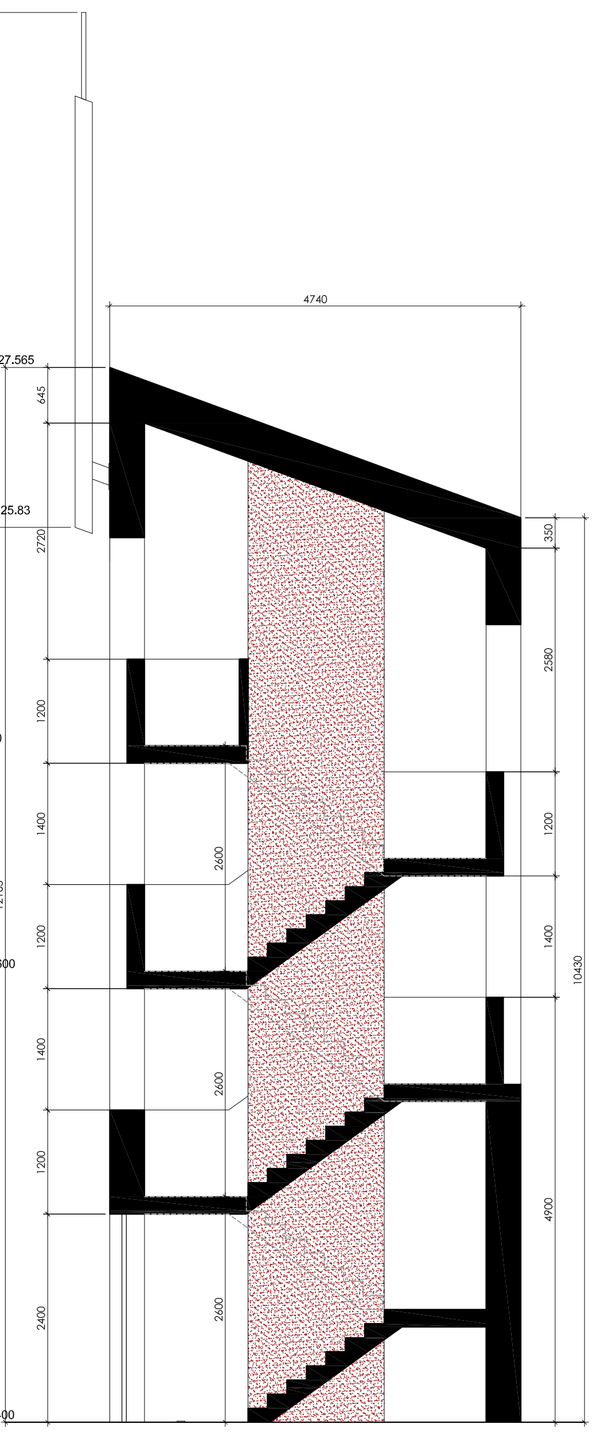

PROPOSED SECTION A-A

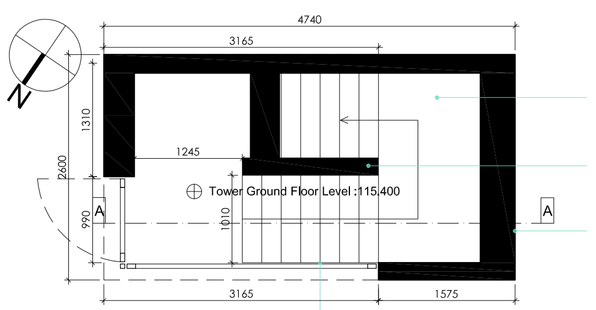

L0 PLAN

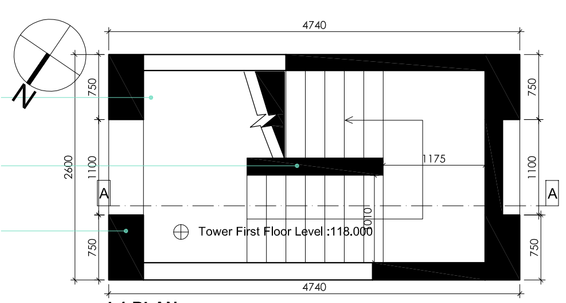

L1 PLAN

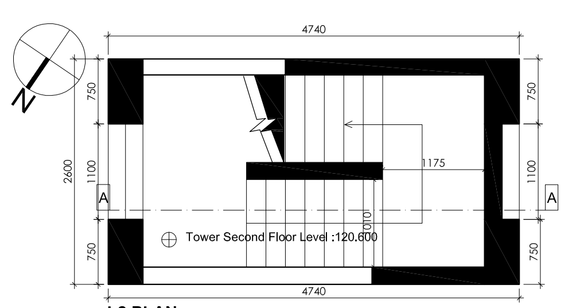

L2 PLAN

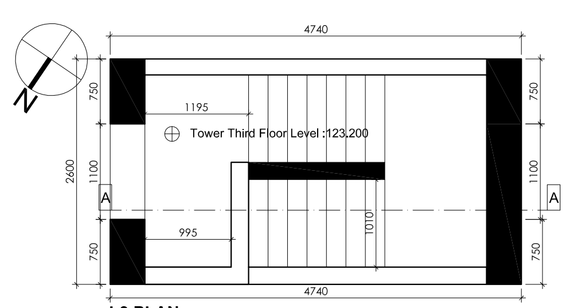

L3 PLAN

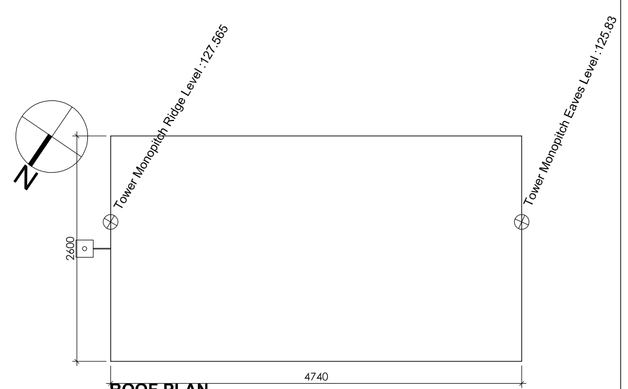

ROOF PLAN

PROPOSED TRAINING TOWER

SCALE 1:50 @A1

APPLICATION UNDER PART 8
OF THE PLANNING & DEVELOPMENT
REGULATIONS 2001-2007

job:	NEW FIRE STATION	job no:	22119-BG
site:	BALTINGLASS, CO. WICKLOW	drg no:	PA_04-01
		date:	APRIL 2023
client:	WICKLOW COUNTY FIRE AND RESCUE SERVICE	scale:	1:50 @A1
drawing:	PROPOSED TRAINING TOWER	revision no:	-

42 dawson street
dublin 2
t: + 353 1 7645 945
f: + 353 1 6711 770
e: mail@node.ie
w: www.node.ie